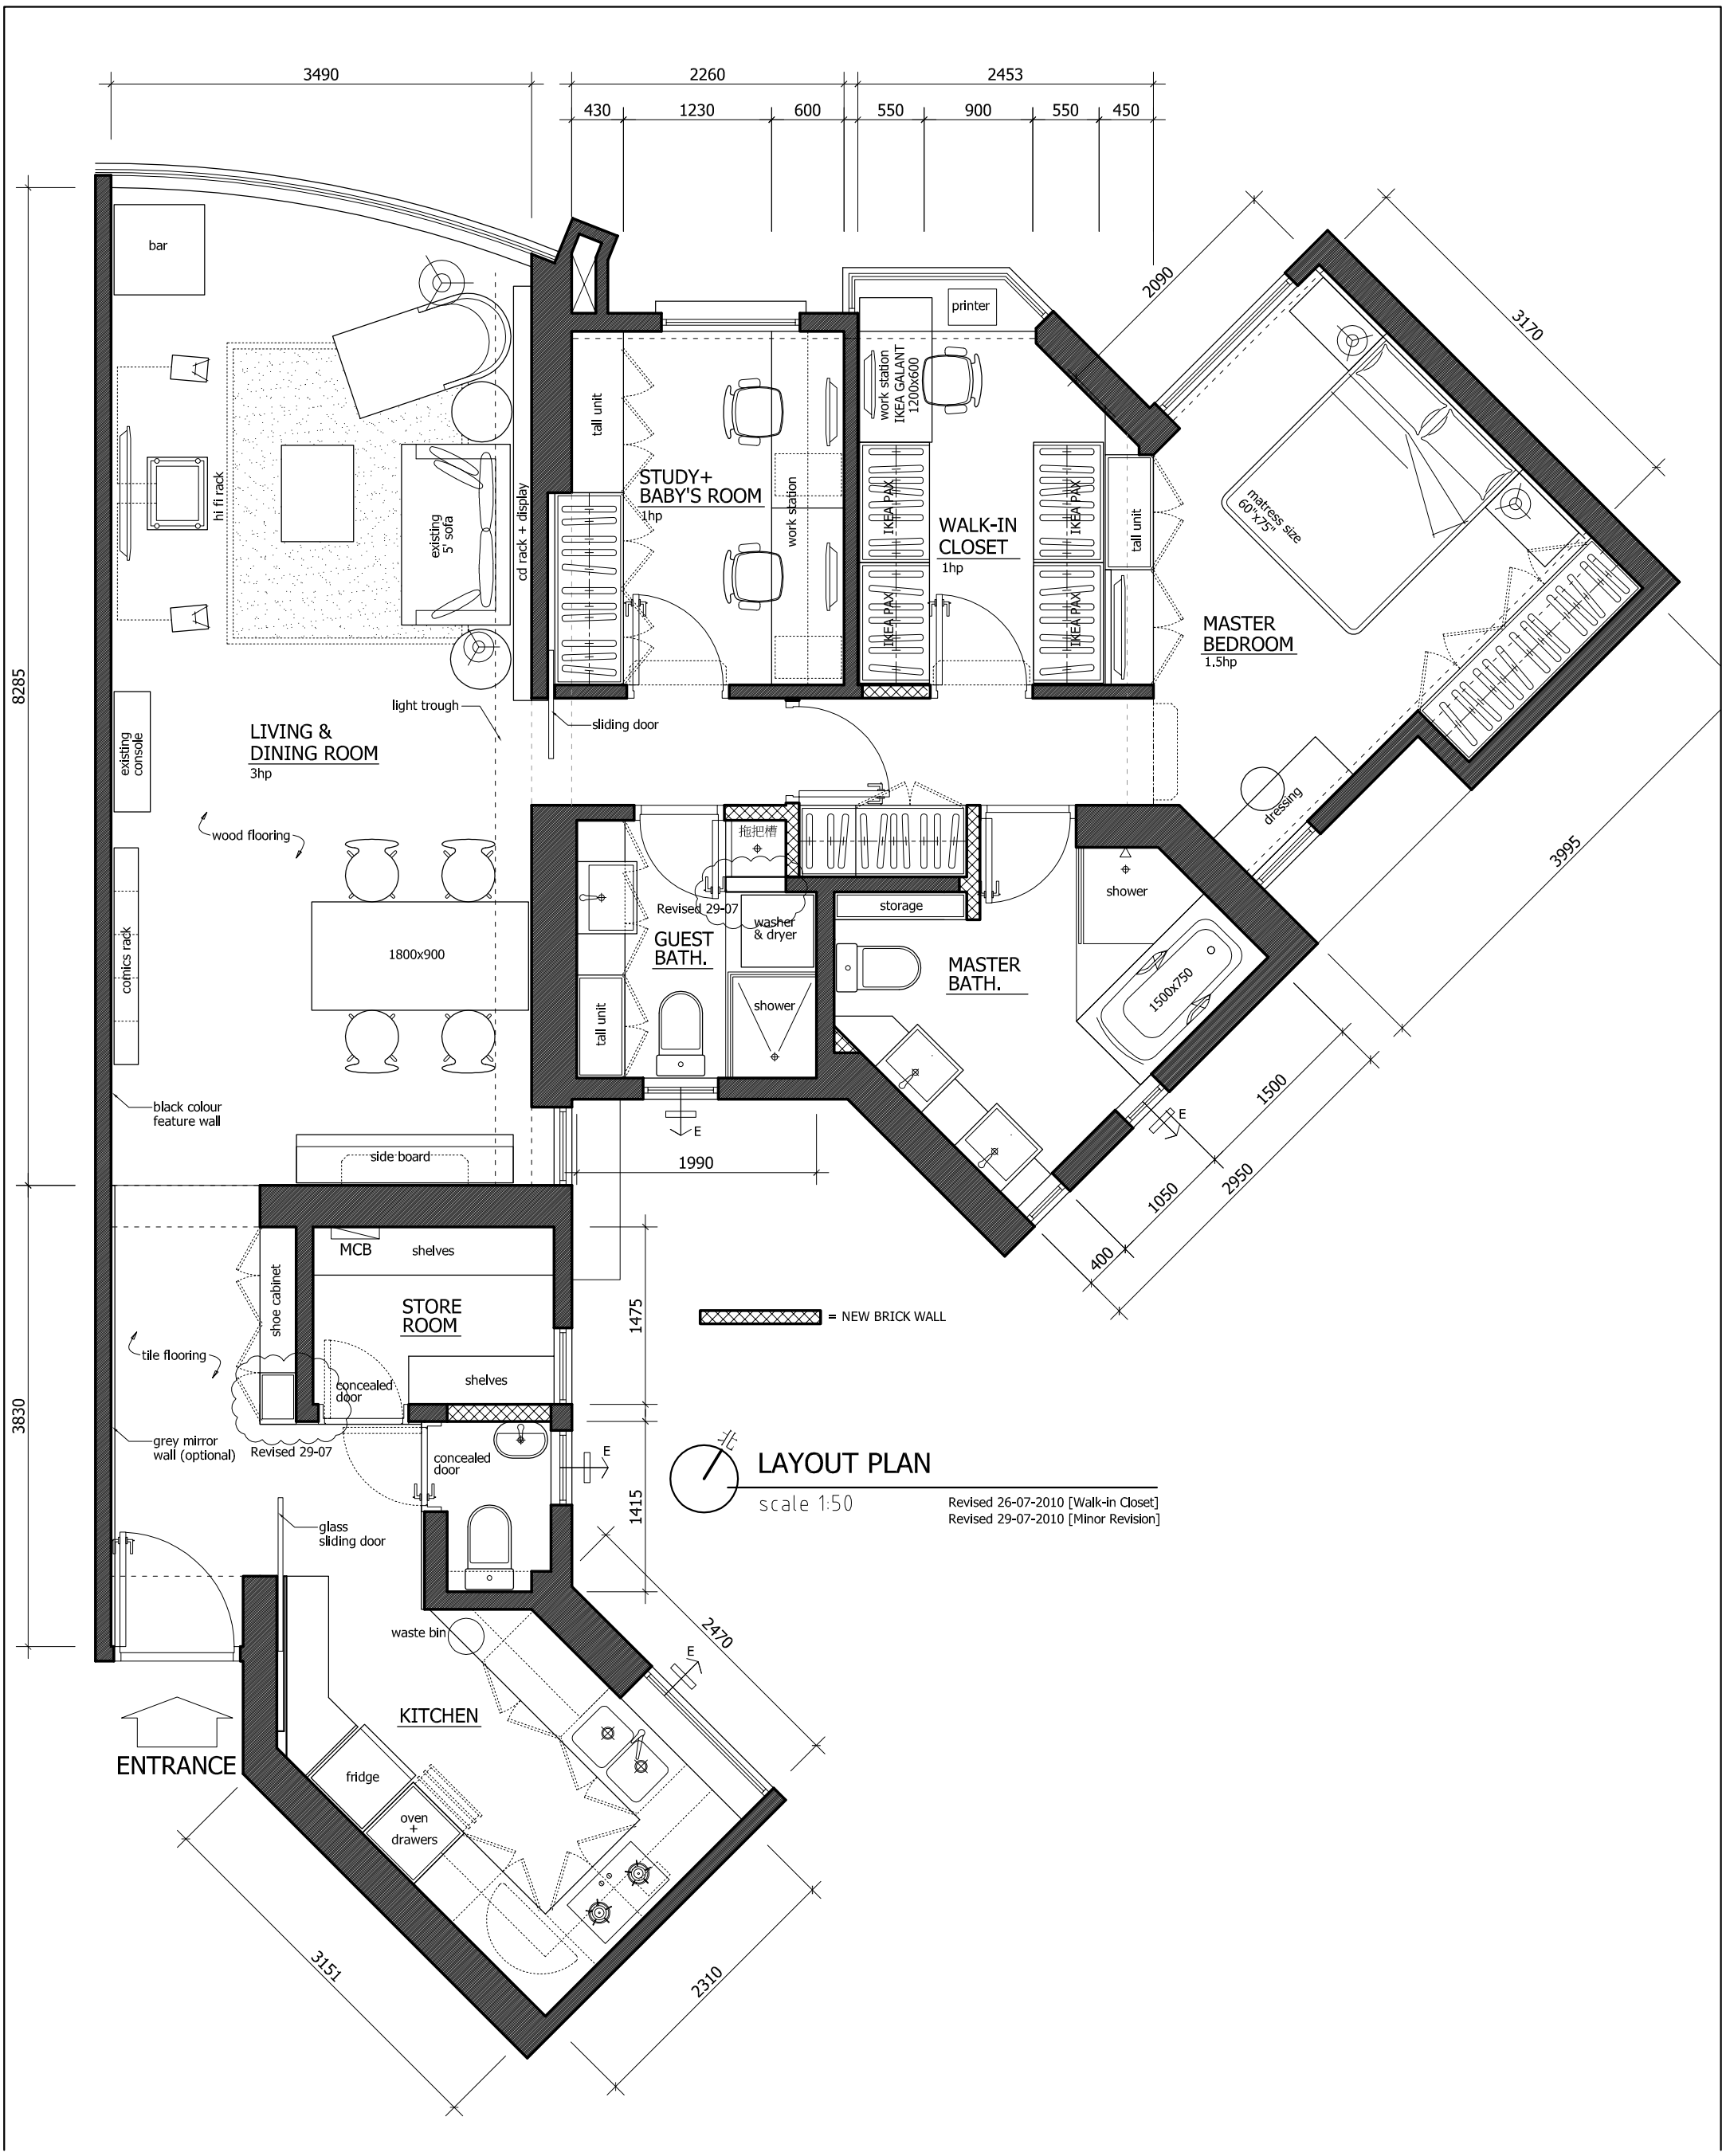

LAYOUT PLAN

scale 1:50

Revised 26-07-2010 [Walk-in Closet]
Revised 29-07-2010 [Minor Revision]

indexgroup limited
16B 276-278 Lockhart Road
Wanchai Hong Kong
T (852) 2783 0609 F (852) 2783 0607

DO NOT SCALE THIS DRAWING. USE WRITTEN DIMENSIONS OR GRID LINES ONLY. MEASUREMENTS TO EXISTING WORK TO BE CHECKED ON SITE. THIS DRAWING IS COPYRIGHT & NO PORTION MAY BE REPRODUCED WITHOUT THE WRITTEN PERMISSION OF INDEXGROUP LIMITED.

PROJECT	DRAWN BY	REF NO.	DWG NO.
Flat H, Tower 2, Laguna Verde.	willy	10-007	FF-01
DWG TITLE: LAYOUT PLAN	SCALE: 1:50(A3)	DATE: 01-06-2010	REV. D latest date 29-07-2010